PRODUCED BY AN AUTODESK EDUCATIONAL PRODUCT

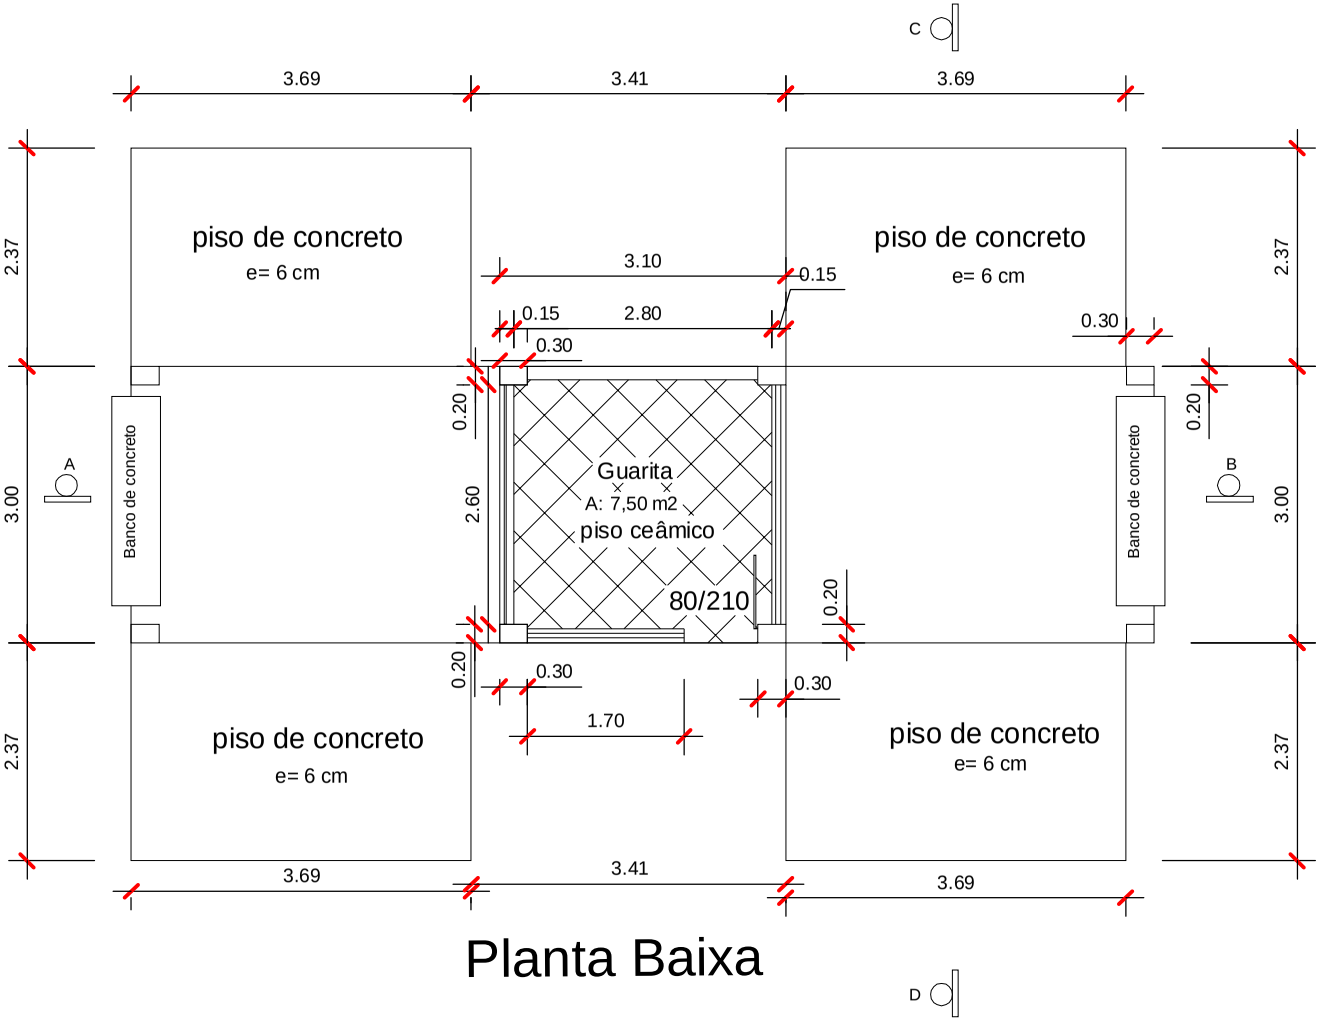

Planta Baixa

Escala 1: 100

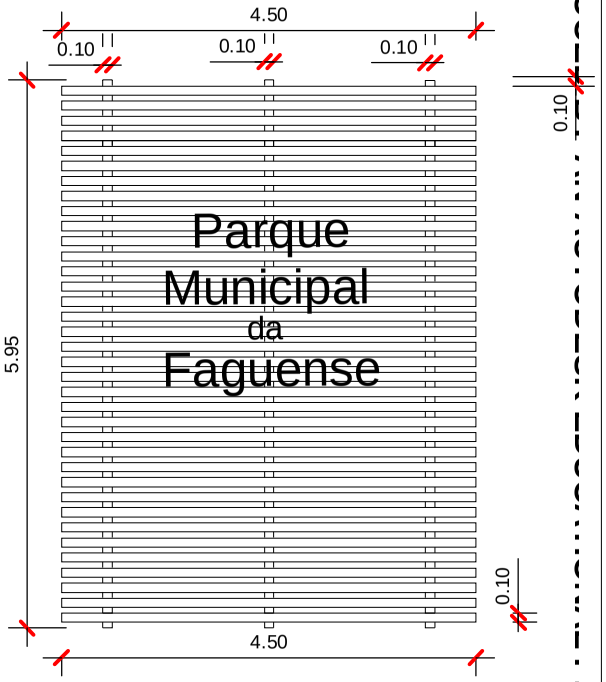

Pórtico de Entrada

Parque Municipal da Faguense

Área: 33,40 m2

PRODUCED BY AN AUTODESK EDUCATIONAL PRODUCT